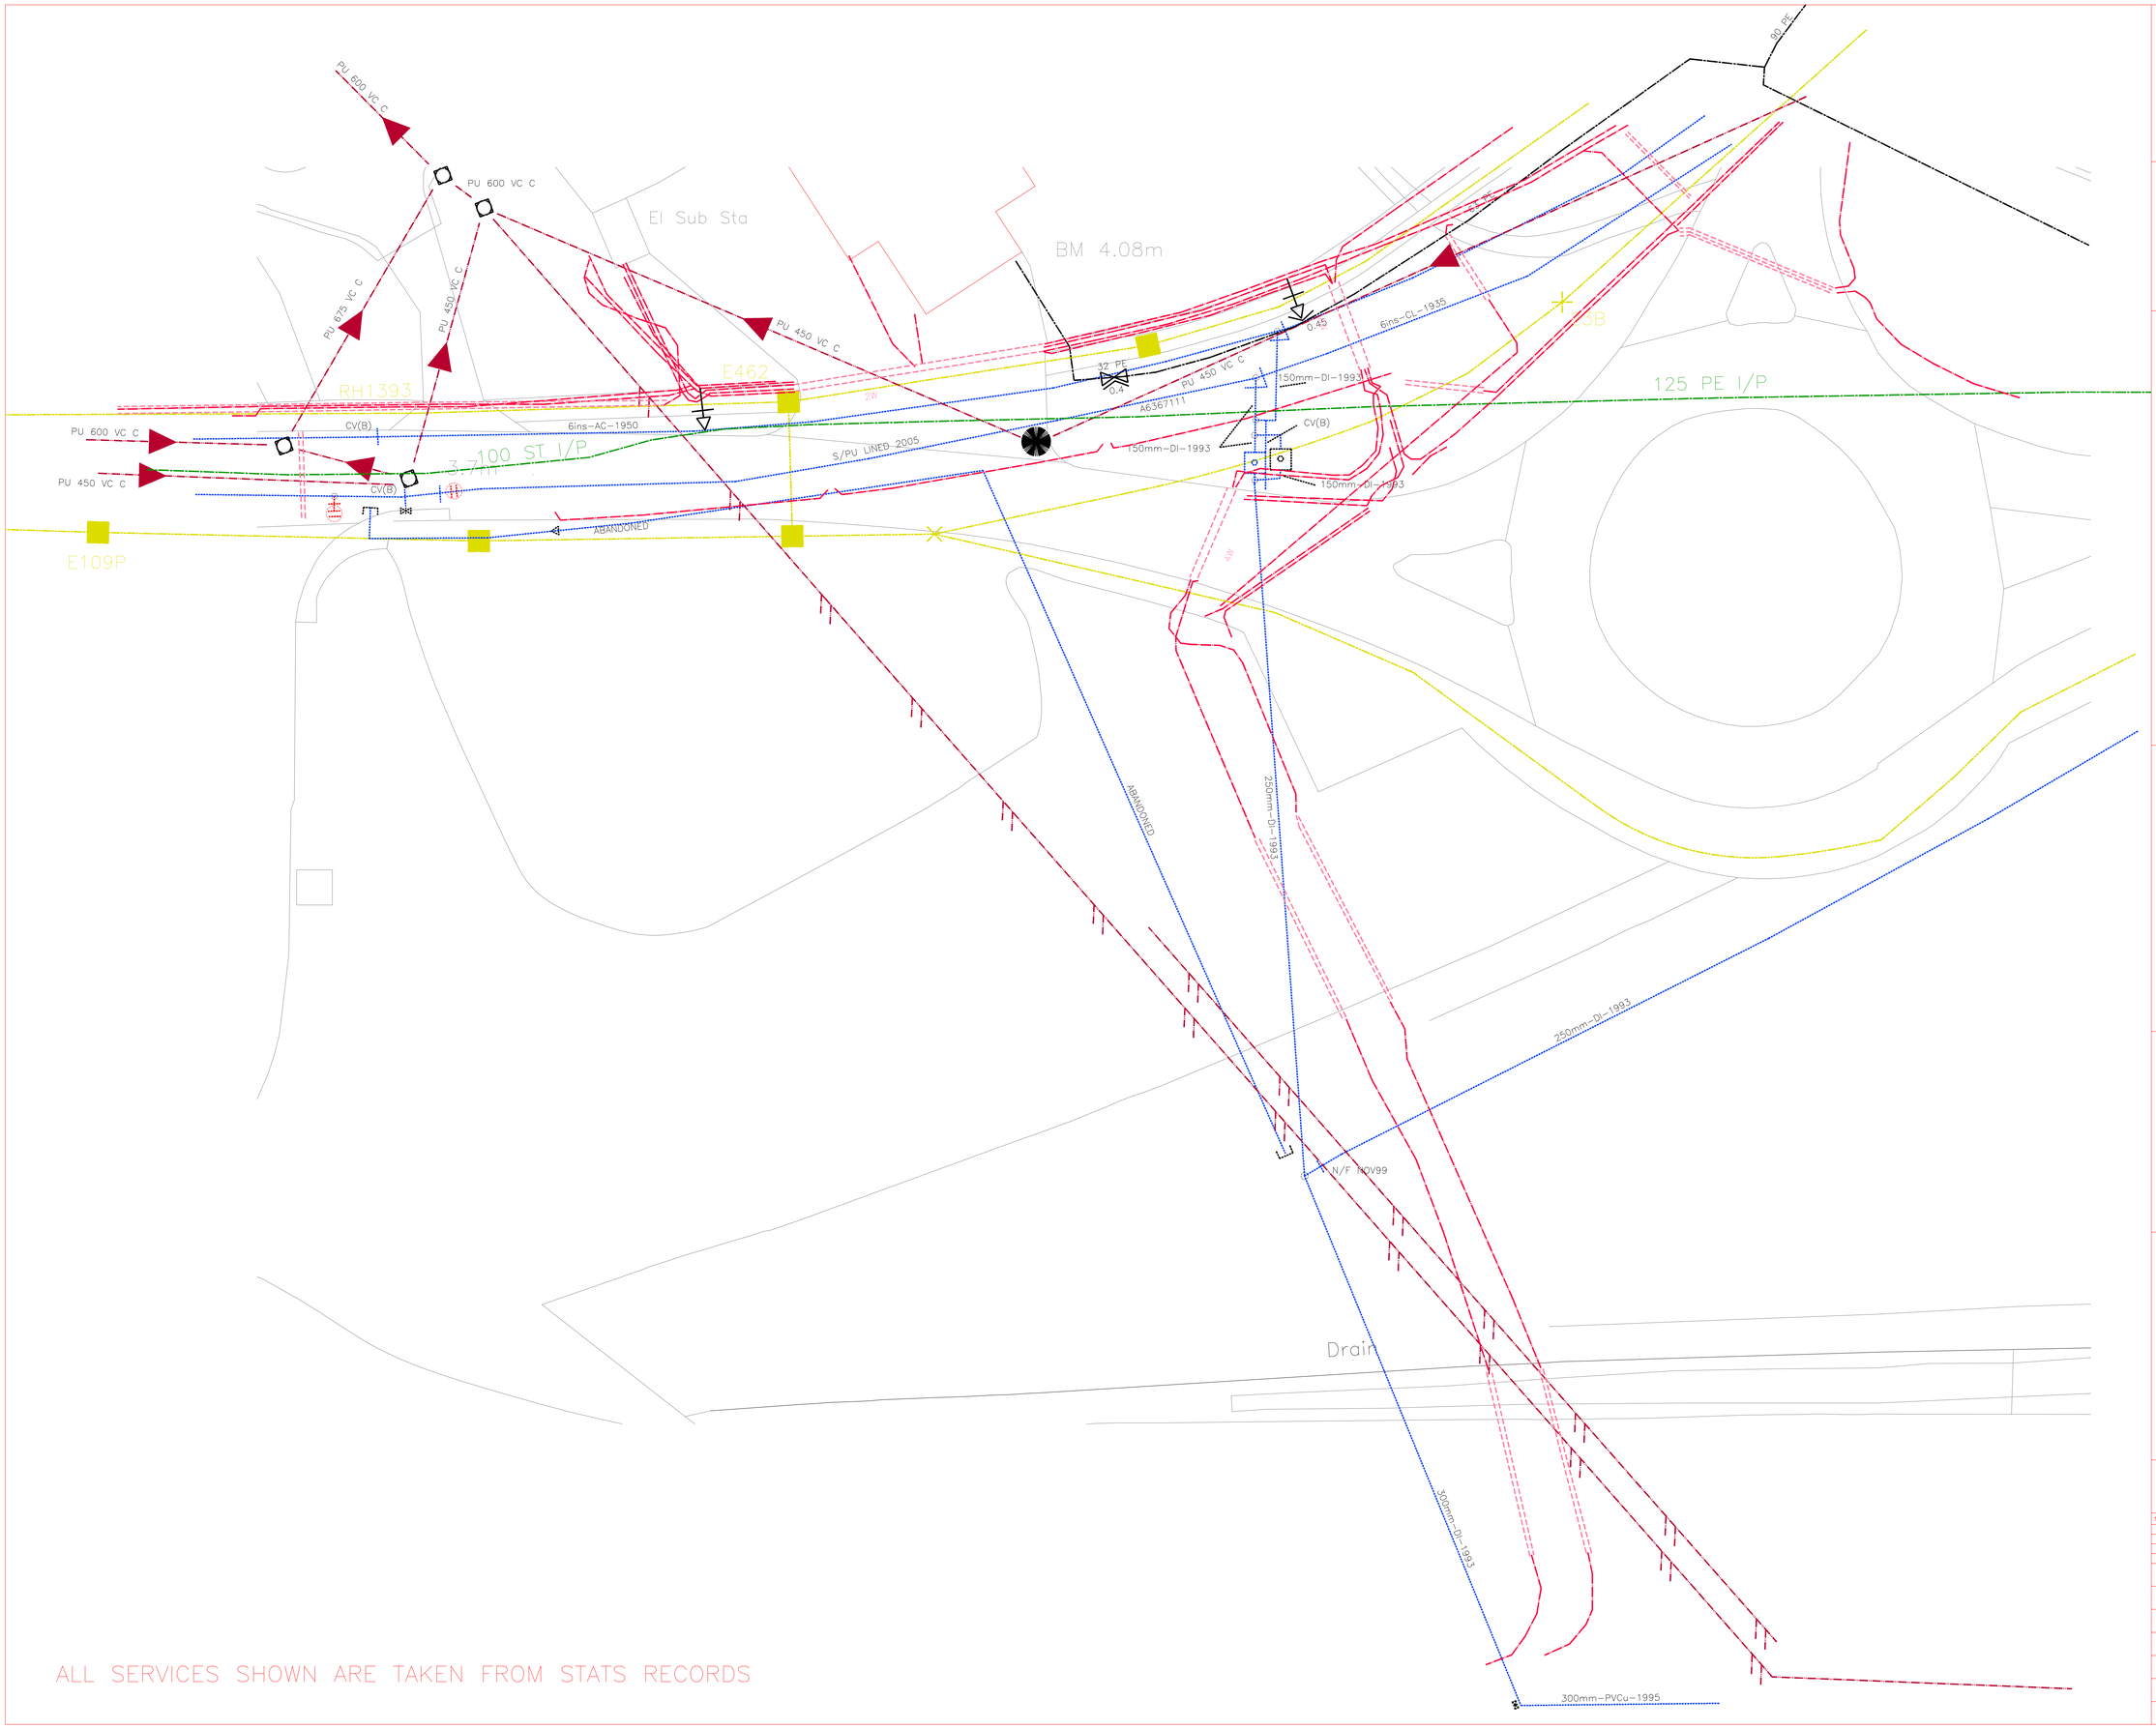

ALL SERVICES SHOWN ARE TAKEN FROM STATS RECORDS

© LASER SURVEYS

LAND AND BUILDING SURVEYS, UNDERGROUND SERVICES LOCATION, CCTV DRAINAGE SURVEYS.
Established 1975. Member of The Survey Association.

BROOKMAN HOUSE, LEIGH, WORCESTER, WR6 5JU.
TEL 01886 833173 FAX 01886 833485 email: worcester@laserSurveys.com

142-144 HILLVIEW AVENUE, HORNCHURCH, ESSEX, RM11 2DL
TEL 01708 438408 FAX 01708 438405 email: london@laserSurveys.com

DATUM NOTES

STATS INFORMATION ADDED TO SUPPLIED DIGITAL DATA

ABBREVIATIONS (where applicable)

AV	Air Valve	MK	Marker
BK	Brick	MS	Milestone
BO	Bollard	MT	Meter
BS	Bus Stop	MY	Mercury
BT	British Telecom	OH	Overhead
C/B	Cross Boarded	PAV	Paving
CL	Cover Level	PB	Post Box
CLK	Chainlink	PE	Pipe
CO	Column	PM	Parking Meter
Conc	Concrete	P/R	Post and Rail
CP	Catch Pit	PT	Post
CPS	Concrete Paving Slabs	P/W	Post and Wire
CTV	Cable Television	RE	Rodding Eye
DC	Drainage Channel	RET	Retaining
DP	Drain Pipe	RS	Road Sign
EP	Electricity Pole	RSJ	Rolled Steel Joist
ER	Earthing Rod	SC	Stop Cock
FB	Flower Bed	SK	Soakaway
FE	Fence	SPT	Septic Tank
FH	Fire Hydrant	ST	Silt Trap
FL	Floor Level	SV	Stop Valve
FP	Flag Pole	SVC	Security Video Camera
GP	Gate Post	TCB	Telephone Call Box
GV	Gas Valve	THL	Threshold Level
GY,G	Gully	TL	Traffic Light
HG	Hedge	TK	Tank
IC	Inspection Cover	TP	Telegraph Pole
IL	Invert Level	UG	Underground
IN	Interceptor	UT	Unable to Trace Further
I/R	Iron Railings	UTL	Unable to Lift
JB	Junction Box	VP	Vent Pipe
KO	Kerb Outlet	WL	Water Level
LB	Litter Bin	WM	Water Meter
LP	Lamp Post	WO	Wash Out
MH	Manhole Cover		

NOTES

* Drainage pipe sizes (where shown) have been gauged from the surface for safety reasons and should be regarded as approximate only.
* Tree species (where shown) should be treated with caution and expert identification is advised.
* Although this is a digital survey the accuracy and amount of detail shown is only commensurate with the graphical scale of mapping as specified. Care should be exercised when working to larger scales.
* Visible features in the vicinity of the boundaries as shown above, may not represent the extent of legally conveyed ownership.
* Whilst every effort has been made to achieve accuracy on this plan, CRUCIAL clearance dimensions, levels and invert levels should be checked prior to design and construction.
* Kerb levels have been taken in the bottom of the channel.

Stats BT Plant
Stats Drainage
Stats Electric
Stats Electric Ducting
Stats Gas Intermediate Pressure
Stats Gas Low Pressure
Stats Water

SHEET LAYOUT
NOT TO SCALE

COMBINED UTILITY REPORTS SAMPLE

STATS INFORMATION

SURVEYED FOR SAMPLE

SURVEYOR R BODENHAM/N HUGHES
DATE MARCH 2008

NO	DATE	REVISION

DRAWING NO	T 5999/1	REV 0
DRAWING TITLE	STATS SERVICES	
SCALE	1 : 200	
SEE ALSO DWG NOS		
SHEET	1 of 1	
REF NO	T 5999	